NOTE:
NO ATTEMPT HAS BEEN MADE BY SIGMA CONSULTING GROUP, INC. TO VERIFY TITLE, ACTUAL LEGAL OWNERSHIPS, SERVITUDES, EASEMENTS, RIGHTS-OF-WAY OR OTHER BURDENS ON THE PROPERTY, OTHER THAN THAT SHOWN ON REFERENCE MAP(S) OR FURNISHED BY THE CLIENT OR HIS REPRESENTATIVE.

REFERENCE MAPS:
1) "MAP SHOWING THE RESUBDIVISION OF TRACTS "A" & "C-2-B-1" OF THE MARSHALL M. HUGHES AND MRS. M.G. HUGHES (MARIGNY PLACE) ORIGINAL 981 ACRE TRACT INTO TRACTS "A-1, "A-2", "C-2-B-1-A-1", "C-2-B-1-B" AND "C-2-B-1-A-2"", BY M. GREGORY BREAUX, P.L.S., DATED 3-13-03.
2) FINAL PLATS OF LAKE POINTE, FIRST AND SECOND FILINGS BY M. GREGORY BREAUX, P.L.S.

* REFERENCE BEARING: AS SHOWN ON ABOVE REFERENCE MAP 1).

PRELIMINARY PLAT APPROVED JUNE 9, 2005.

GENERAL NOTES:
PROPERTY ZONED: R-5
SCHOOL: ZACHARY HIGH SCHOOL, NORTHWESTERN MIDDLE, ZACHARY ELEMENTARY
STREETS: 27 CURB & GUTTER STREET IN 50' R/W
ELECTRICITY: DEMCO
GAS & WATER: CITY OF ZACHARY
TELEPHONE: BELL SOUTH
SEWAGE DISPOSAL: GRAVITY COLLECTION LINES TO EXISTING C.S.D. COLLECTION LINES.

NOTE:
CONTOURS SHOWN HEREON ARE BASED ON TOPOGRAPHIC SURVEY PERFORMED PRIOR TO CONSTRUCTION. ELEVATIONS CHANGES DURING CONSTRUCTION ARE NOT REFLECTED HEREON.

NOTE:
DENOTES PROPERTY IN FLOOD ZONE "A" (SCALED FROM FIRM)

PROPERTY IS LOCATED IN FLOOD ZONES "A" & "X" PER F.E.M.A. F.I.R.M. 220058 0035D, DATED 5-17-93

100 YR. B.F.E. 84.0 (PER U.S. ARMY CORP OF ENGRS. 9-29-04)

F.E.M.A. FLOOD ZONE AND FLOOD ELEVATION INFORMATION SHOWN HEREON IS SUBJECT TO CHANGE. THE CURRENT FLOOD INFORMATION SHOULD BE VERIFIED WITH THE DEPT. OF PUBLIC WORKS FOR THE CITY OF ZACHARY OR PARISH OF EAST BATON ROUGE.

FLOOD AREAS WERE SCALED FROM F.E.M.A. F.I.R.M. AND ARE APPROXIMATE.

NOTE:
BENCHMARKS:
BM 1: EAST BOLT ON DBL. CATCH BASIN ON THE SOUTH SIDE OF POINTE SOUTH DRIVE AT LOT 78; ELEVATION = 91.79 91.47 87.20
BM 2: SOUTH BOLT ON DBL. CATCH BASIN AT LOT 95; ELEVATION = 87.52
BM 3: SOUTH BOLT ON CATCH BASIN AT LOT 123; ELEVATION = 84.64 84.02
REFERENCE BENCHMARK: 103.36 (NAVD88)
EBR 626-73, ELEVATION = 103.68 (1973 DATUM)

● DENOTES 1/2" IRON PIPE SET IN CONCRETE
1/2" IRON PIPE SET AT ALL CORNERS UNLESS OTHERWISE NOTED.

SEWER IMPACT FEE CERTIFICATION:
THIS IS TO CERTIFY THAT THE DEVELOPER OF LOTS 73 - 143 HAS PAID $1075.00 PER LOT FOR A TOTAL OF $76,325.00 (CHECK NO. _____) IN WASTEWATER IMPACT FEES IN ACCORDANCE WITH ORDINANCE 10043, EBROSCO ORDINANCE 1242 AS AMENDED, ADOPTED SEPT. 28, 1994, BY THE METROPOLITAN COUNCIL. ADDITIONALLY, ALL LOTS FOR WHICH A BUILDING PERMIT WILL BE ISSUED FOR IMPROVEMENTS TO THE LOT WILL REQUIRE PAYMENT OF THE REMAINING PORTION OF THE WASTEWATER IMPACT FEE IN ACCORDANCE WITH THE AFOREMENTIONED ORDINANCE. THIS SUBDIVISION IS IN THE NORTH SEWER DISTRICT.

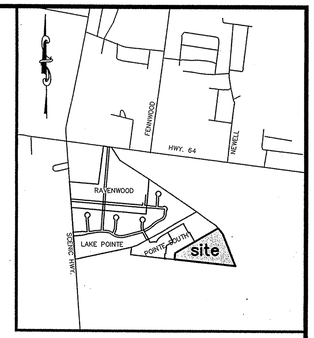

VICINITY MAP
1" = 2000'

LINE TABLE		
LINE	LENGTH	BEARING
1	30.00'	N24°00'07"W
2	30.00'	N24°00'07"W
3	20.75'	N27°23'12"W
4	20.75'	N27°23'12"W
5	17.52'	N43°18'15"W
6	6.26'	N43°18'15"W
7	50.09'	S24°00'07"E

CURVE TABLE					
CURVE	DELTA	RADIUS	LENGTH	BEARING	CHORD
C1	35°44'44"	250.00'	155.97'	N80°29'10"E	153.45'
C2	35°44'44"	200.00'	124.78'	N80°29'10"E	122.76'
C3	8°01'35"	1046.93'	146.66'	S31°23'59"E	146.54'
C4	11°24'40"	500.44'	99.67'	N29°42'27"W	99.51'
C5	11°24'40"	550.44'	109.63'	N29°42'27"W	109.45'
C6	8°01'35"	996.93'	139.66'	S31°23'59"E	139.54'
C7	11°34'57"	375.00'	75.81'	S33°10'41"E	75.68'
C8	14°58'03"	860.44'	224.77'	N31°29'08"W	224.14'
C9	14°58'03"	910.44'	237.84'	N31°29'08"W	237.16'
C10	11°34'57"	325.00'	65.70'	S33°10'41"E	65.59'
C11	74°04'57"	50.00'	64.65'	N80°20'44"W	60.24'
C12	19°18'09"	600.00'	202.13'	N33°39'11"W	201.18'
C13	5°31'50"	650.00'	62.74'	N26°46'01"W	62.72'
C14	4°09'41"	475.00'	34.50'	S60°20'39"W	34.49'
C15	4°30'08"	525.00'	41.25'	S60°30'52"W	41.24'
C16	9°21'49"	650.00'	106.23'	N38°37'21"W	106.11'
C17	162°54'47"	70.00'	199.04'	N80°20'44"W	138.45'
C18	17°45'13"	475.00'	147.18'	N71°18'06"E	146.59'
C19	16°28'42"	525.00'	150.99'	N71°00'17"E	150.47'

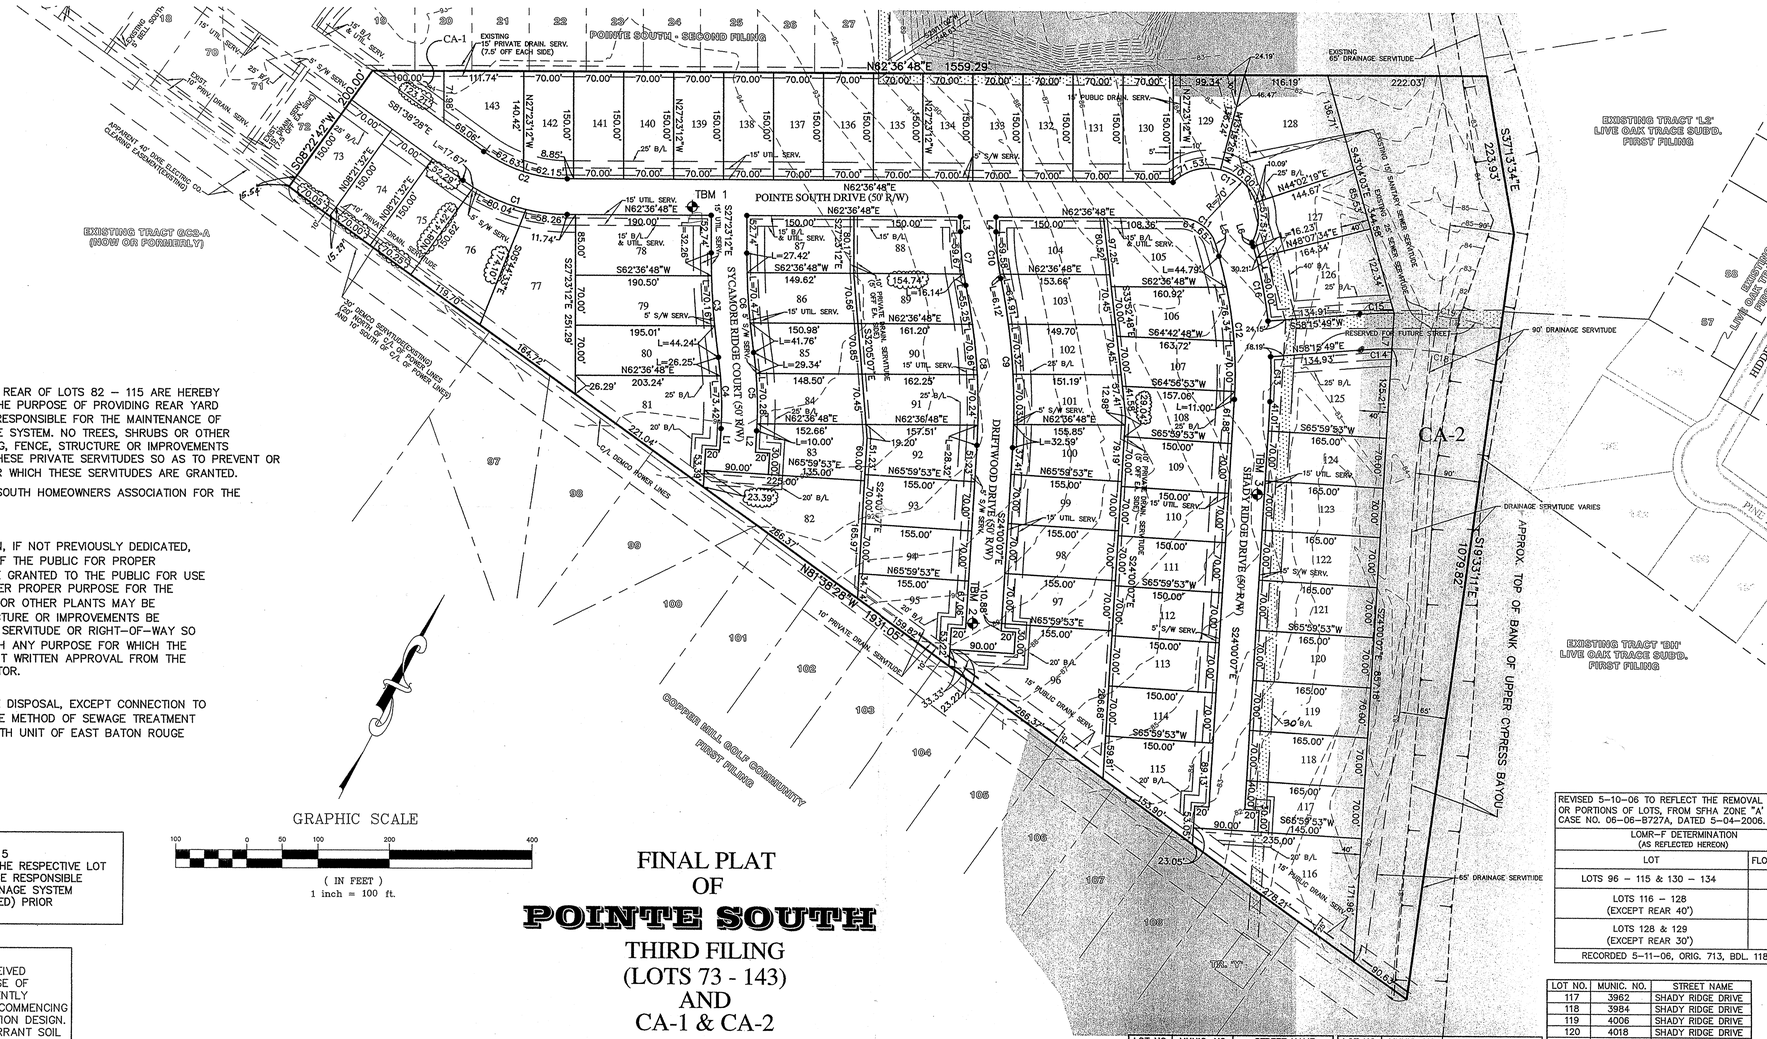
POINTE SOUTH - SECOND FILING
N62°36'48"E 1559.29'
POINTE SOUTH DRIVE (50' R/W)
SYCAMORE RIDGE COURT (50' R/W)
DRIFTWOOD DRIVE (50' R/W)
SHADY RIDGE DRIVE (50' R/W)
CA-1
CA-2
TBM 1
TBM 2
TBM 3
TBM "Y"
EXISTING TRACT 'LS' LIVE OAK TRACE SUBD. FIRST FILING
EXISTING TRACT 'DH' LIVE OAK TRACE SUBD. FIRST FILING
HIDDEN PASS DRIVE
PINE THICKET AVE.
RESERVED FOR FUTURE STREET
90' DRAINAGE SERVITUDE
65' DRAINAGE SERVITUDE
APPROX. TOP OF BANK OF UPPER CYPRESS BAYOU
COPPER MILL GOLF COMMUNITY FIRST FILING
EXISTING 65' DRAINAGE SERVITUDE
EXISTING 25' SANITARY SEWER SERVITUDE
EXISTING 15' PRIVATE DRAIN. SERV.
20' B/L & U/G TELEPHONE, CABLE TV & POWER LINES
U/G TELEPHONE, CABLE TV & POWER LINES
U/G DEMCO POWER LINES
APPROX. TOP OF BANK
DRAINAGE SERVITUDE VARIES
S37°13'34"E 223.93'
S19°33'11"E 1079.82'
S24°00'07"E 857.18'
S24°00'07"E 286.37'
S81°38'28"E 48.06'
S08°22'42"W 200.00'
S62°36'48"E 62.63'
S62°36'48"E 62.15'
S27°23'12"E 251.29'
